All requirements of municipal and other authorities concerned have to be adhered to.
Contractors and sub-contractors are to check all dimensions and levels on the site before commencing with work.
Figured dimensions to be taken in prefenrence to scaled measurements and large scale detail supercede small scale drawings.
The design on this drawing is the property of Fourie Van der Wolf Architects and is copyright.

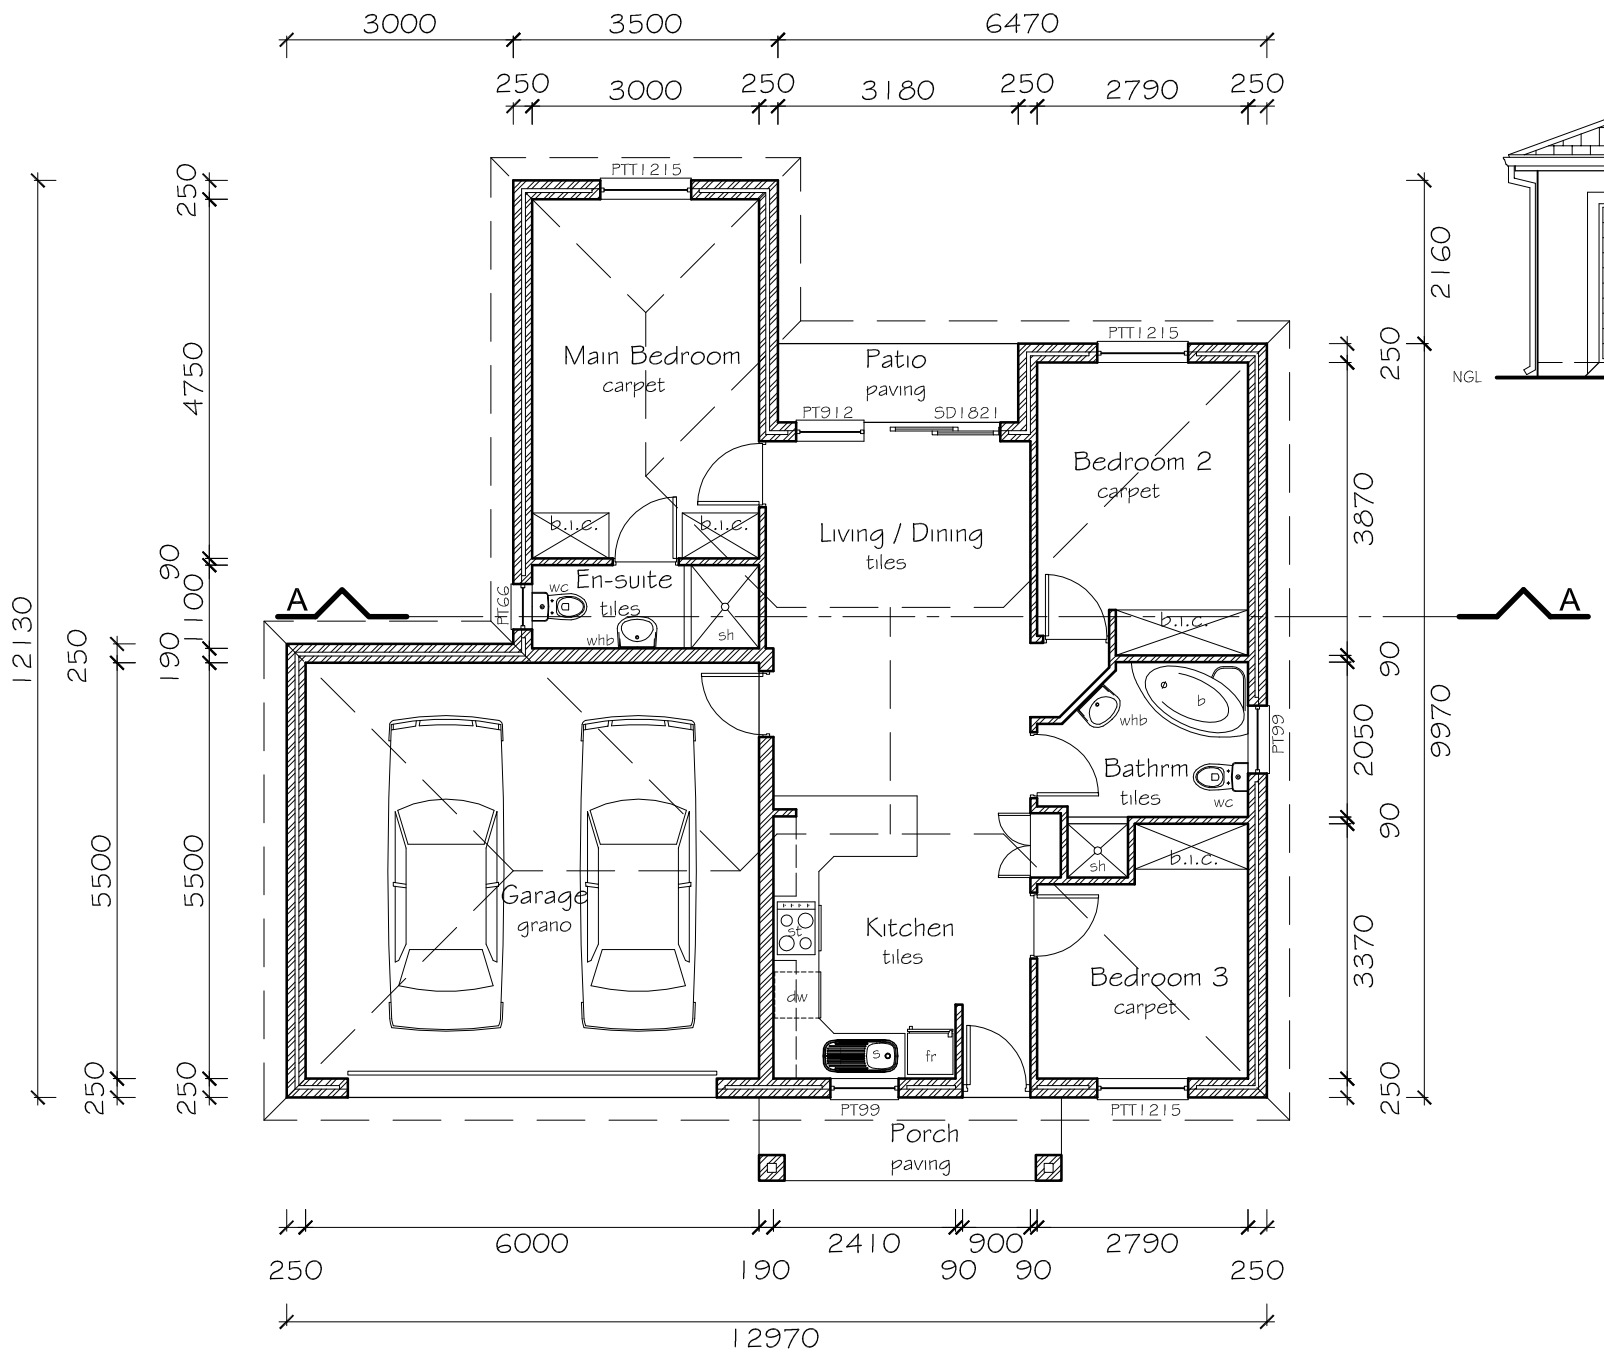


# TYPE B

121.75m²

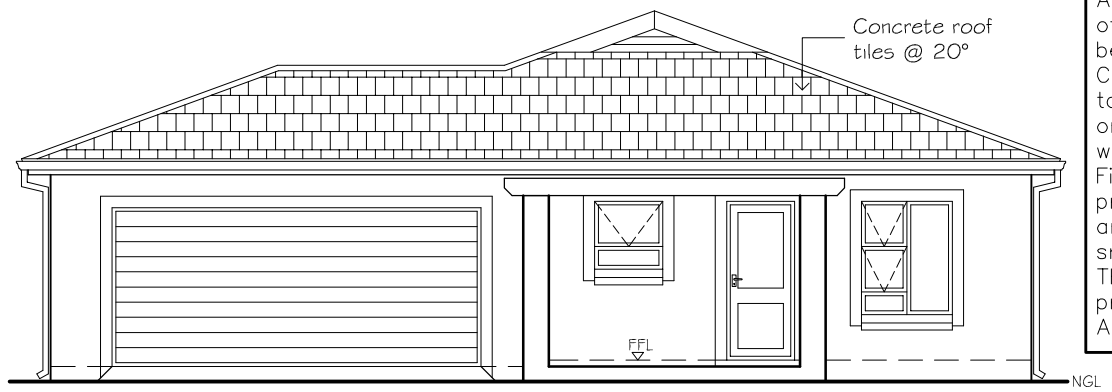


## FRONT ELEVATION

SCALE 1:100

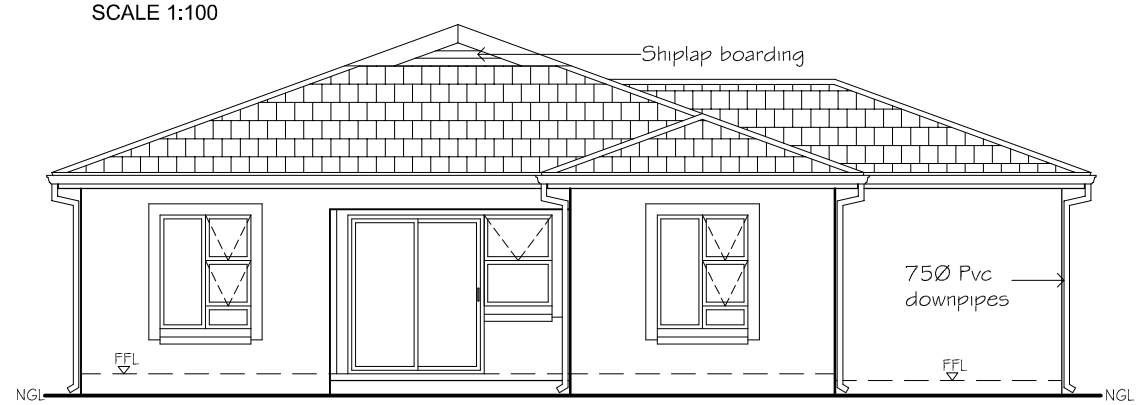


## REAR ELEVATION

SCALE 1:100

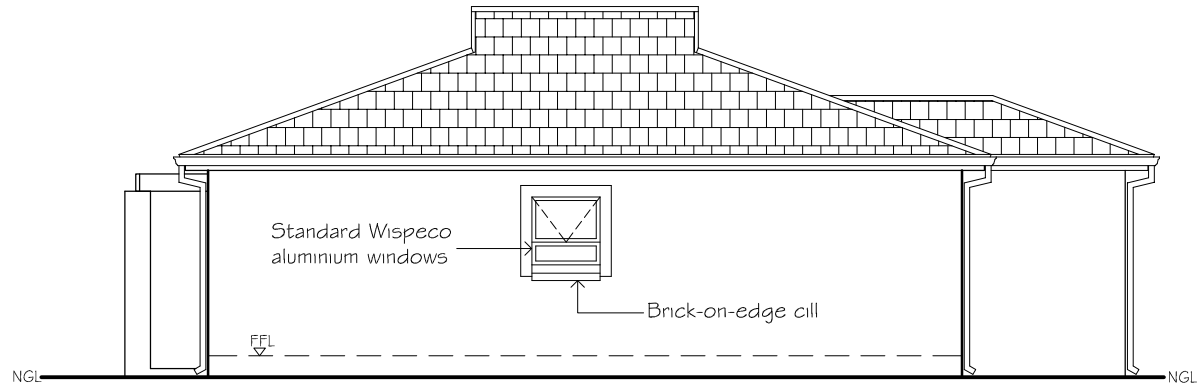


## SIDE ELEVATION

SCALE 1:100

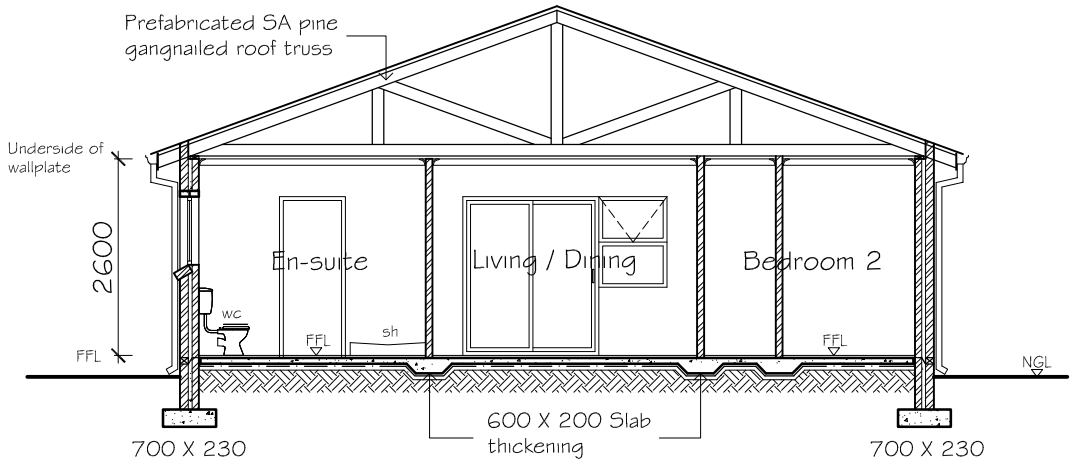


## SECTION A - A

SCALE 1:100

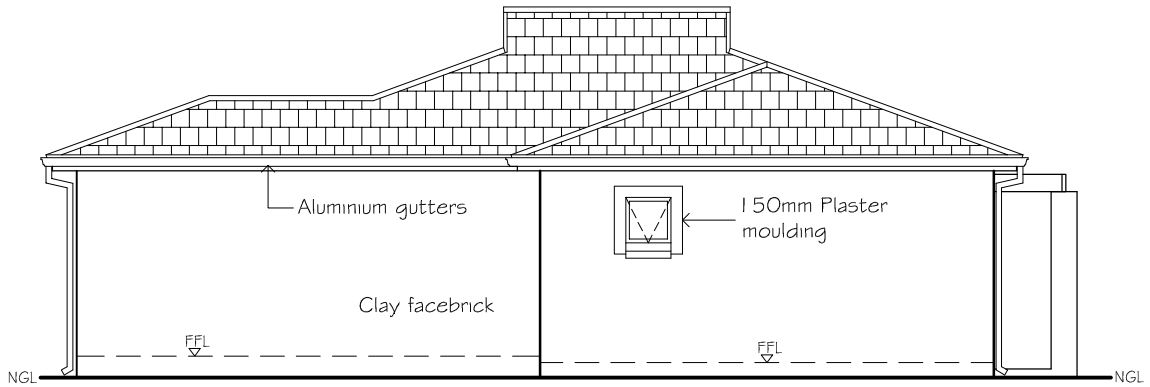


## SIDE ELEVATION

SCALE 1:100

Fourie Van der Wolf
architects cc argitekte bk
Durbanvillel:(021)9760400 Fax: (021)9760409

projektitel
project title

PROPOSED NEW RESIDENTIAL DEVELOPMENT FOR MANHATTEN DEVELOPMENTS ON PORTION 4 OF FARM NO.4 BRACKENFELL

tekentitel
drawing title

Plans, Sections, Elevations

| projeknr. project no. | tekeningnr. drawing no. | hersieningsnr. revision no. |
|---|---|---|
| 273 | 2.2 | |
| skaal scale | datum date | geteken drawn |
| 1:100 | 08.11.06 | WJ |